

Properties

3D View: {3D}

3D View: {3D} Edit Type

Graphics

View Scale 1/8" = 1'-0"

Scale Value 1: 96

Detail Level Medium

Parts Visibility Show Original

Visibility/Grp... Edit...

Graphic Displ... Edit...

Discipline Coordination

Show Hidden... By Discipline

Default Analys... None

Show Grids Edit...

Sun Path ☐

Extents

Crop View ☐

Crop Region V... ☐

Annotation Cr... ☐

Far Clip Active ☐

Far Clip Offset 1000' 0"

Scope Box None

Section Box ☐

Camera

Rendering Set... Edit...

Locked Orient... ☐

Projection Mo... Orthographic

Eye Elevation 95° 4 29/256"

Properties help

Apply



Project Browser - DUPLEX

Search

- Mechanical
  - + Floor Plans (Mechanical Plan)
  - + Ceiling Plans (Mechanical Ceiling Plan)
- Plumbing
  - + Floor Plans (Plumbing Plan)
- Structural
  - + Structural Plans
- Legends
- Schedules/Quantities (By Type)
  - Schedule Typical
    - Door Schedule
    - Room Finish Schedule
    - Sheet Index
    - Window Schedule
  - Schedule Working
  - None
- Sheets (all)
  - + A101 - Architectural Floor Plans
  - + A102 - Architectural Floor Plans
  - + A201 - Architectural Building Elevations
  - + A202 - Architectural Building Elevations
  - + A203 - Architectural Building Elevations
  - + A204 - Architectural Building Elevations
  - + A301 - Architectural Building Sections

Autodesk Revit 2024.1 - DUPLEX - Floor Plan: L1 - Architectural

File Architecture Structure Steel Precast Systems Insert Annotate Analyze Massing & Site Collaborate View Manage Add-Ins Modify

Modify Wall Door Window Component Column Roof Ceiling Floor Curtain System Grid Railing Ramp Stair Model Text Model Line Model Group Room Room Separator Tag Room Tag Area Area Boundary Area Tag Area

Select Build Circulation Model Room & Area Opening Datum Work Plane

Properties

Floor Plan Architectural Plan

Floor Plan: L1 - Archi... Edit Type

Graphics

View Scale 3/32" = 1'-0"

Scale Value 1: 128

Display Model Normal

Detail Level Coarse

Parts Visibility Show Original

Detail Number 1

Rotation on S... None

Visibility/Grap... Edit...

Graphic Displ... Edit...

Orientation By Scope Box

Wall Join Disp... Clean all wall j...

Discipline Architectural

Show Hidden ... By Discipline

Color Scheme ... Background

Color Scheme Department

System Color ... Edit...

Default Analys... None

Sun Path

Underlay

Range: Base L... None

Range: Top Le... Unbounded


Underlay Orie... Look down

Extents

Crop View

Apply

Properties help

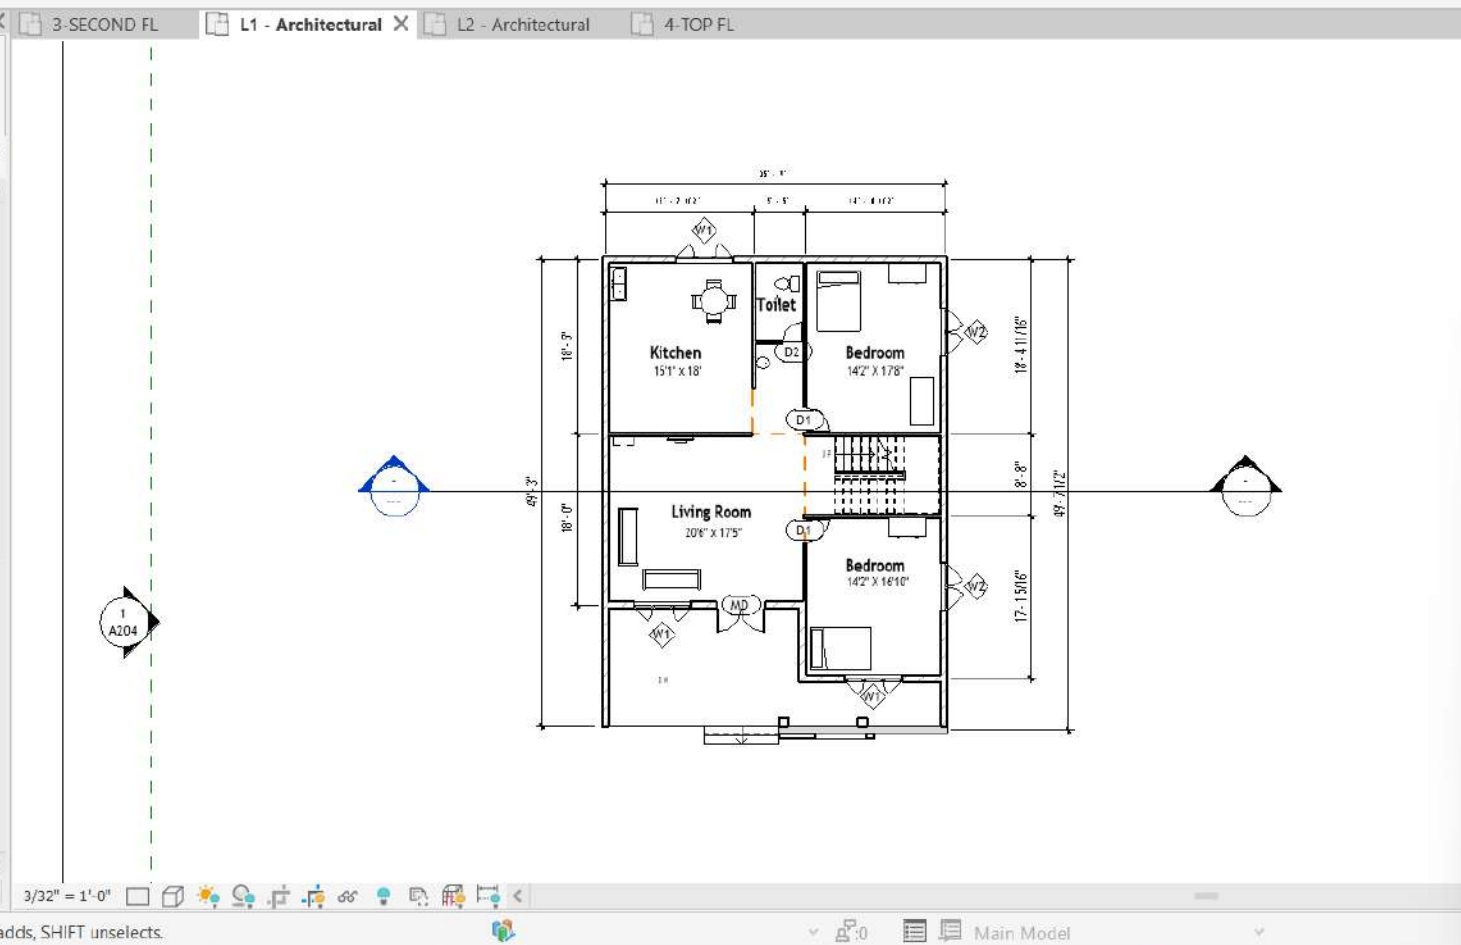


Project Browser - DUPLEX

Search

- L1 - Architectural
- L2 - Architectural
- 3-SECOND FL
- 4-TOP FL
- Floor Plans (Site Plan)
  - Site
- + Ceiling Plans (Architectural Ceiling Plan)
- + 3D Views
- Elevations (Building Elevation)
  - East - Architectural
  - North - Architectural
  - South - Architectural
  - West - Architectural
- Sections (Building Section)
  - Section 2
- Sections (Working Section)
  - Section 1
- Walkthroughs
  - Walkthrough 1





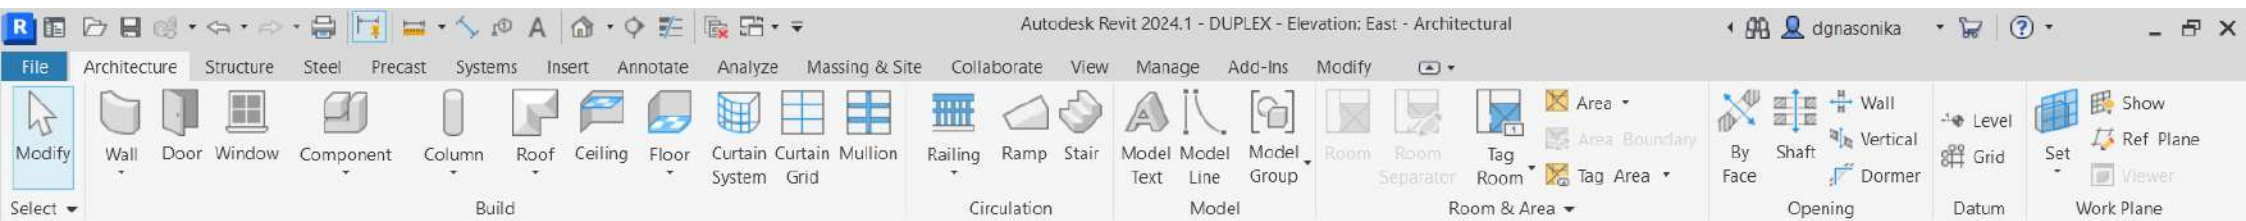

Properties



Elevation: East - Archi

Graphics

View Scale 1/4" = 1'-0"

Scale Value 1: 48

Display Model Normal

Detail Level Coarse

Parts Visibility Show Original

Detail Number 1

Rotation on S... None

Visibility/Grp... Edit...

Graphic Displ... Edit...

Hide at scales ... 1" = 400'-0"

Discipline Architectural

Show Hidden ... By Discipline

Color Scheme ... Background

Color Scheme <none>

Default Analys... None

Reference Label

Sun Path ☐

Extents

Crop View ☒

Crop Region V... ☒

Annotation Cr... ☐


Far Clipping No clip

Far Clip Offset 240' 9 243/256"


Scope Box Views Overall

Properties help

Apply

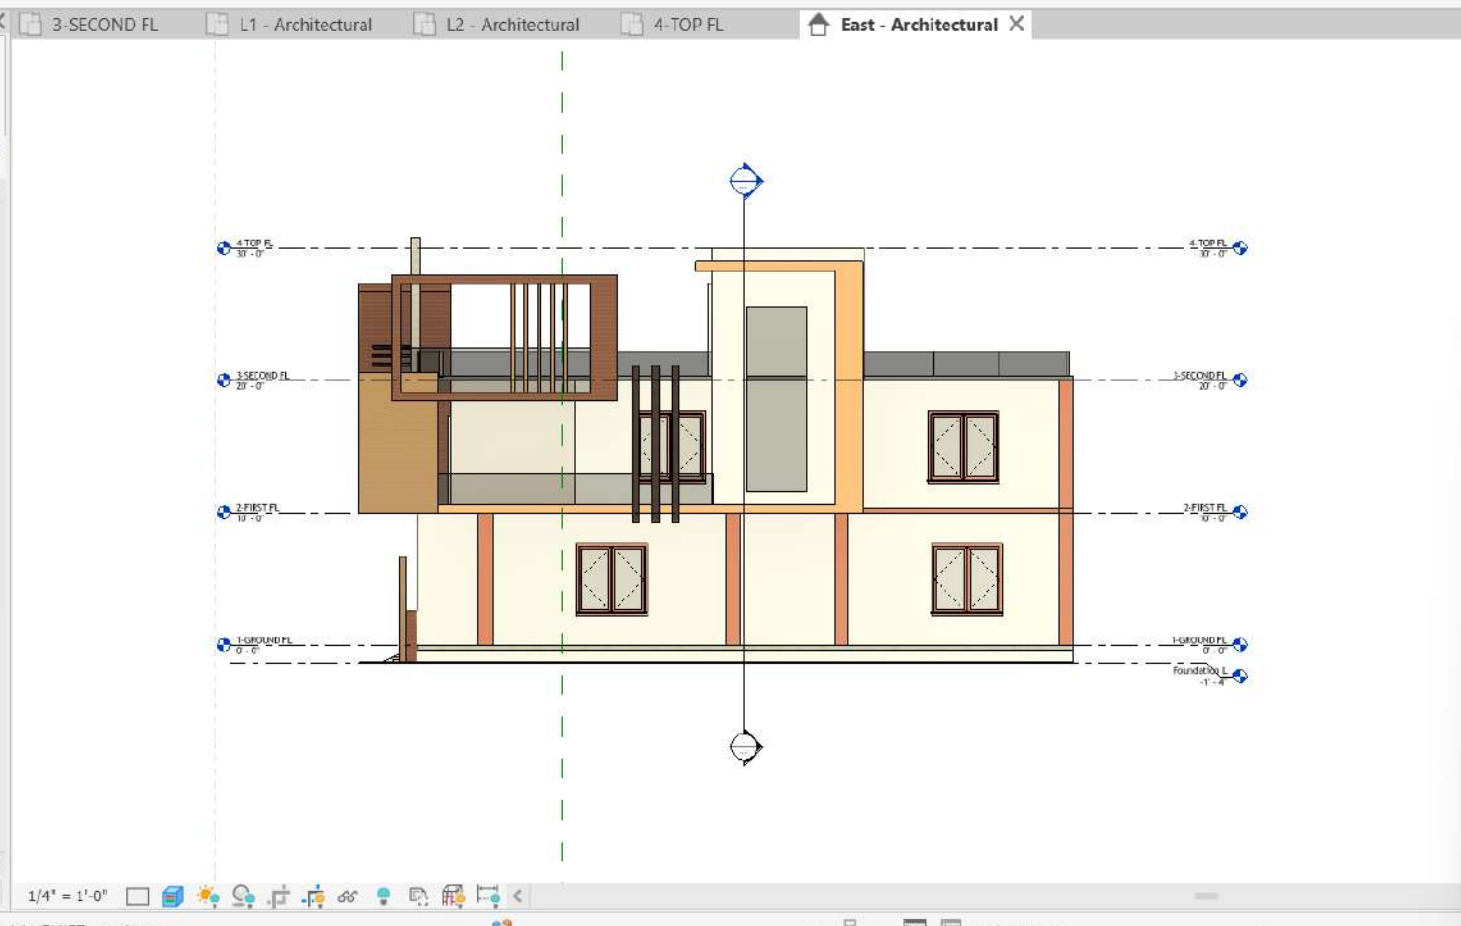

Project Browser - DUPLEX

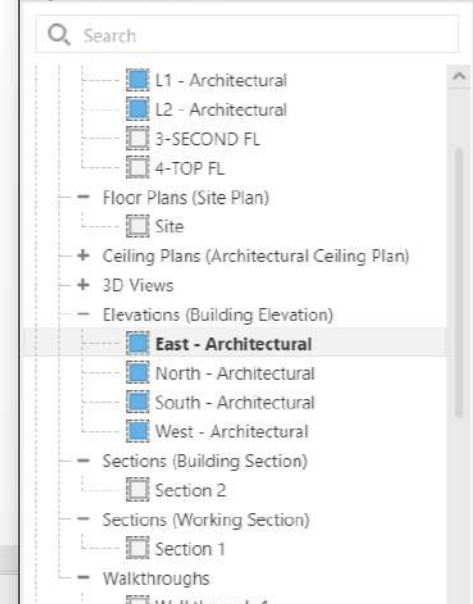

Autodesk Revit 2024.1 - DUPLEX - Elevation: North - Architectural

File Architecture Structure Steel Precast Systems Insert Annotate Analyze Massing & Site Collaborate View Manage Add-Ins Modify

Modify Select Wall Door Window Component Column Roof Ceiling Floor Curtain System Mullion Railing Ramp Stair Model Text Model Line Model Group Room Room Separator Tag Room Tag Area Area Boundary Area Tag Area

By Face Shaft Vertical Opening Wall Datum Level Grid Show Ref Plane Viewer Work Plane

Properties

Elevation Building Elevation

Elevation: North - Ard Edit Type

Graphics

View Scale 1/8" = 1'-0"

Scale Value 1: 96

Display Model Normal

Detail Level Coarse

Parts Visibility Show Original

Detail Number 1

Rotation on S... None

Visibility/Grp... Edit...

Graphic Displ... Edit...

Hide at scales ... 1" = 400'-0"

Discipline Architectural

Show Hidden ... By Discipline

Color Scheme ... Background

Color Scheme <none>

Default Analys... None

Reference Label

Sun Path

Extents

Crop View

Crop Region V...


Annotation Cr...

Far Clipping No clip

Far Clip Offset 193' 0 15/32"

Scope Box Views Overall

Apply

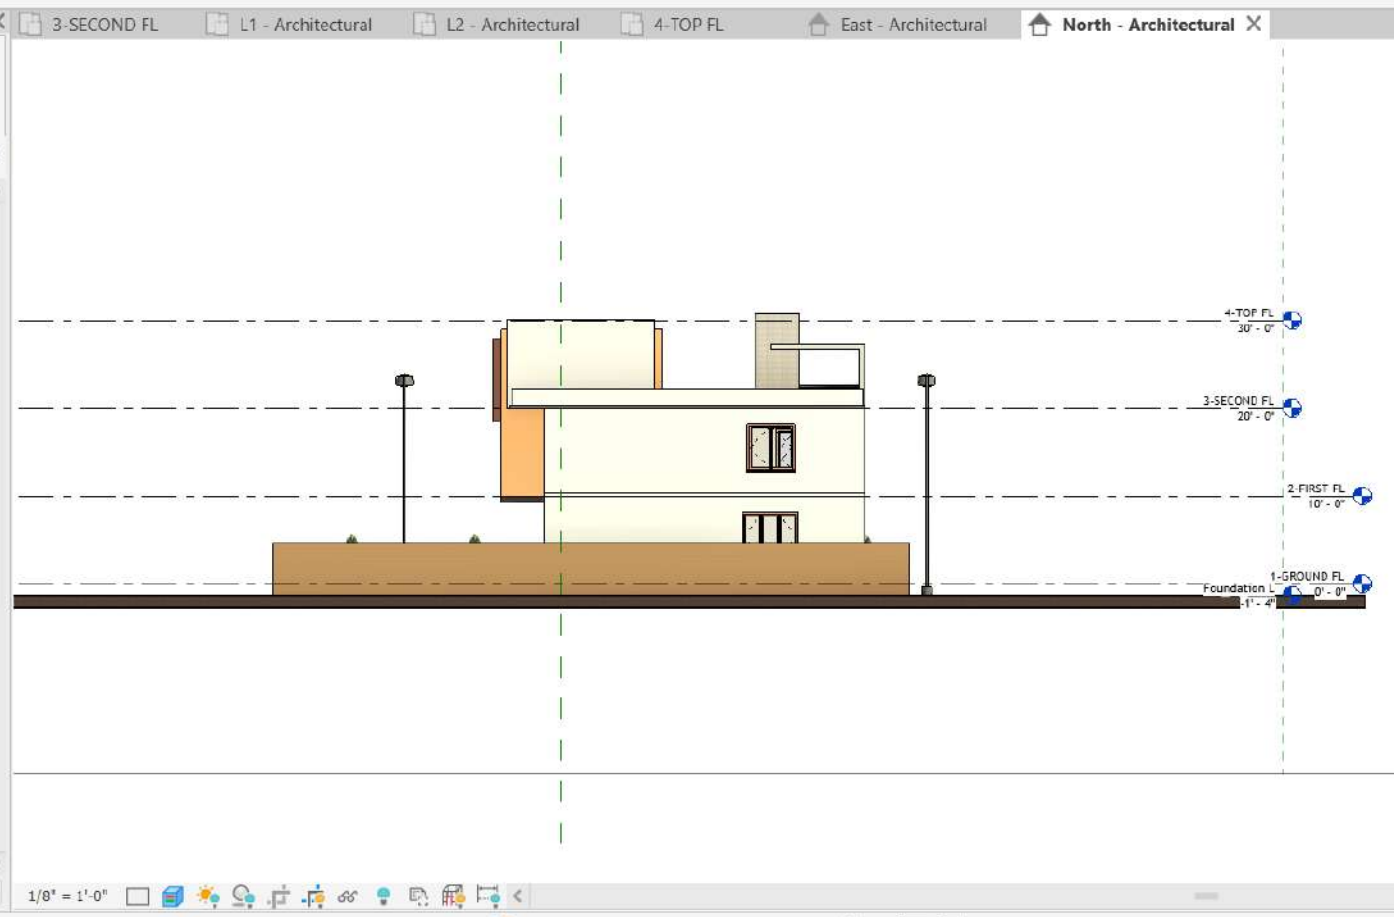

Project Browser - DUPLEX

Search

- L1 - Architectural
- L2 - Architectural
- 3-SECOND FL
- 4-TOP FL
- Floor Plans (Site Plan)
- Site
- + Ceiling Plans (Architectural Ceiling Plan)
- + 3D Views
- Elevations (Building Elevation)
- East - Architectural
- North - Architectural**
- South - Architectural
- West - Architectural
- Sections (Building Section)
- Section 2
- Sections (Working Section)
- Section 1
- Walkthroughs
- Walkthrough 1

Click to select, TAB for alternates, CTRL adds, SHIFT unselects.





Properties

Elevation Building Elevation

Elevation: South - Arch Edit Type

Graphics

View Scale  $1/8" = 1'-0"$

Scale Value 1: 96

Display Model Normal

Detail Level Coarse

Parts Visibility Show Original

Detail Number 1

Rotation on S... None

Visibility/Grap... Edit...

Graphic Displ... Edit...

Hide at scales ...  $1" = 400'-0"$

Discipline Architectural

Show Hidden ... By Discipline

Color Scheme ... Background

Color Scheme <none>

Default Analys... None

Reference Label

Sun Path ☐

Extents

Crop View ☒

Crop Region V... ☒


Annotation Cr... ☐

Far Clipping No clip

Far Clip Offset 192' 10 1/128"

Scope Box Views Overall

Apply

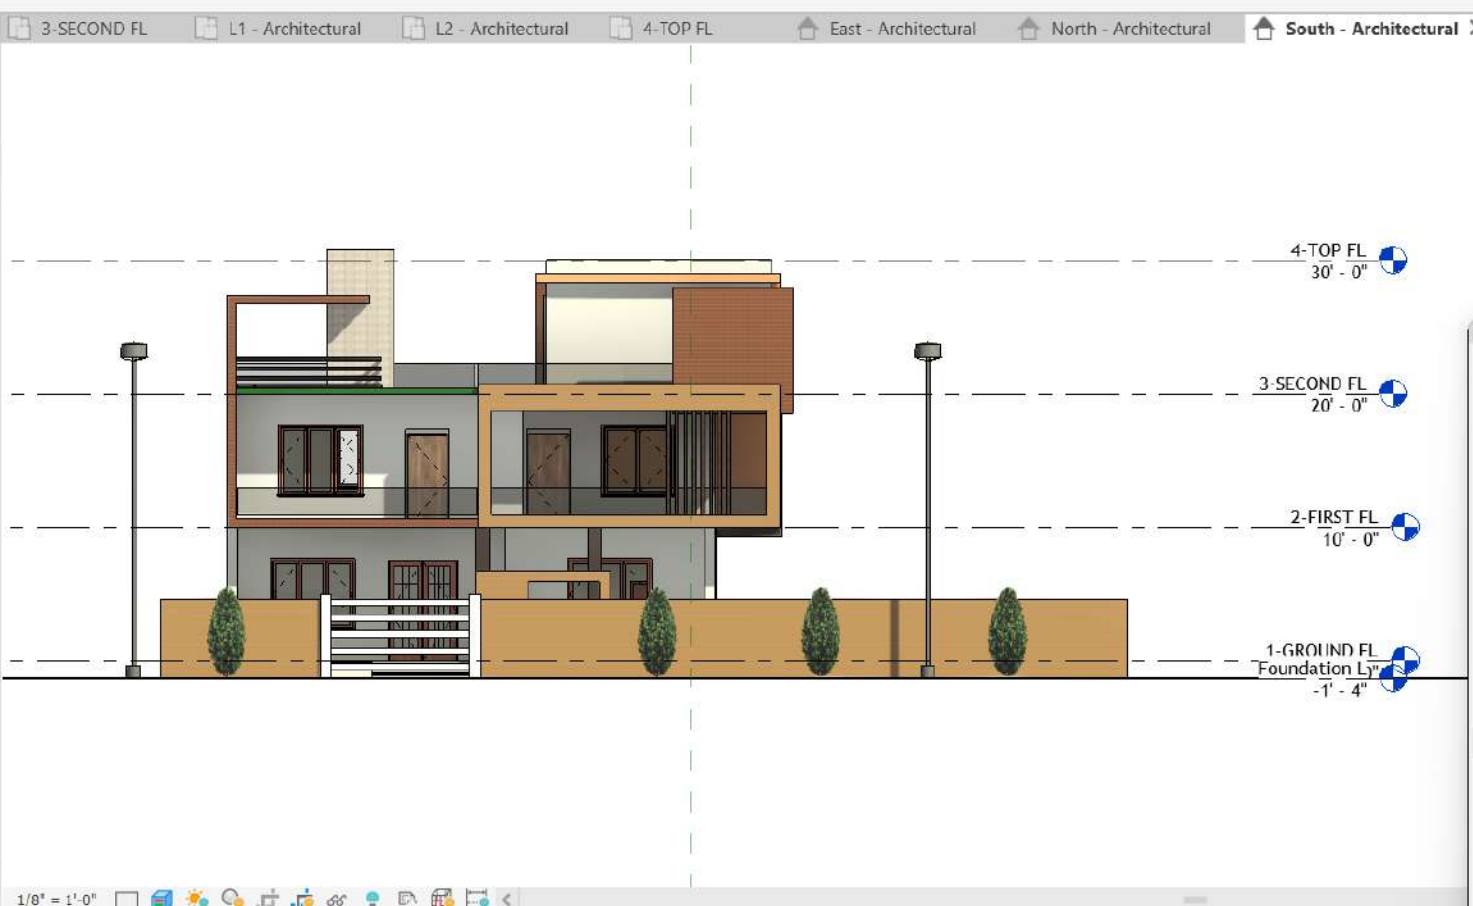

Project Browser - DUPLEX

Search

- L1 - Architectural
- L2 - Architectural
- 3-SECOND FL
- 4-TOP FL
- Floor Plans (Site Plan)
  - Site
- + Ceiling Plans (Architectural Ceiling Plan)
- + 3D Views
- Elevations (Building Elevation)
  - East - Architectural
  - North - Architectural
  - South - Architectural**
  - West - Architectural
- Sections (Building Section)
  - Section 2
- Sections (Working Section)
  - Section 1
- Walkthroughs
  - Walkthrough 1

Click to select, TAB for alternates, CTRL adds, SHIFT unselects.



Properties

Elevation Building Elevation

Elevation: West - Arch Edit Type

Graphics

View Scale 1/8" = 1'-0"

Scale Value 1: 96

Display Model Normal

Detail Level Coarse

Parts Visibility Show Original

Detail Number 1

Rotation on S... None

Visibility/Grp... Edit...

Graphic Displ... Edit...

Hide at scales ... 1" = 400'-0"

Discipline Architectural

Show Hidden ... By Discipline

Color Scheme ... Background

Color Scheme <none>

Default Analys... None

Reference Label

Sun Path ☐

Extents

Crop View ☒

Crop Region V... ☒


Annotation Cr... ☐

Far Clipping No clip

Far Clip Offset 240' 9 123/128"

Scope Box Views Overall

Apply

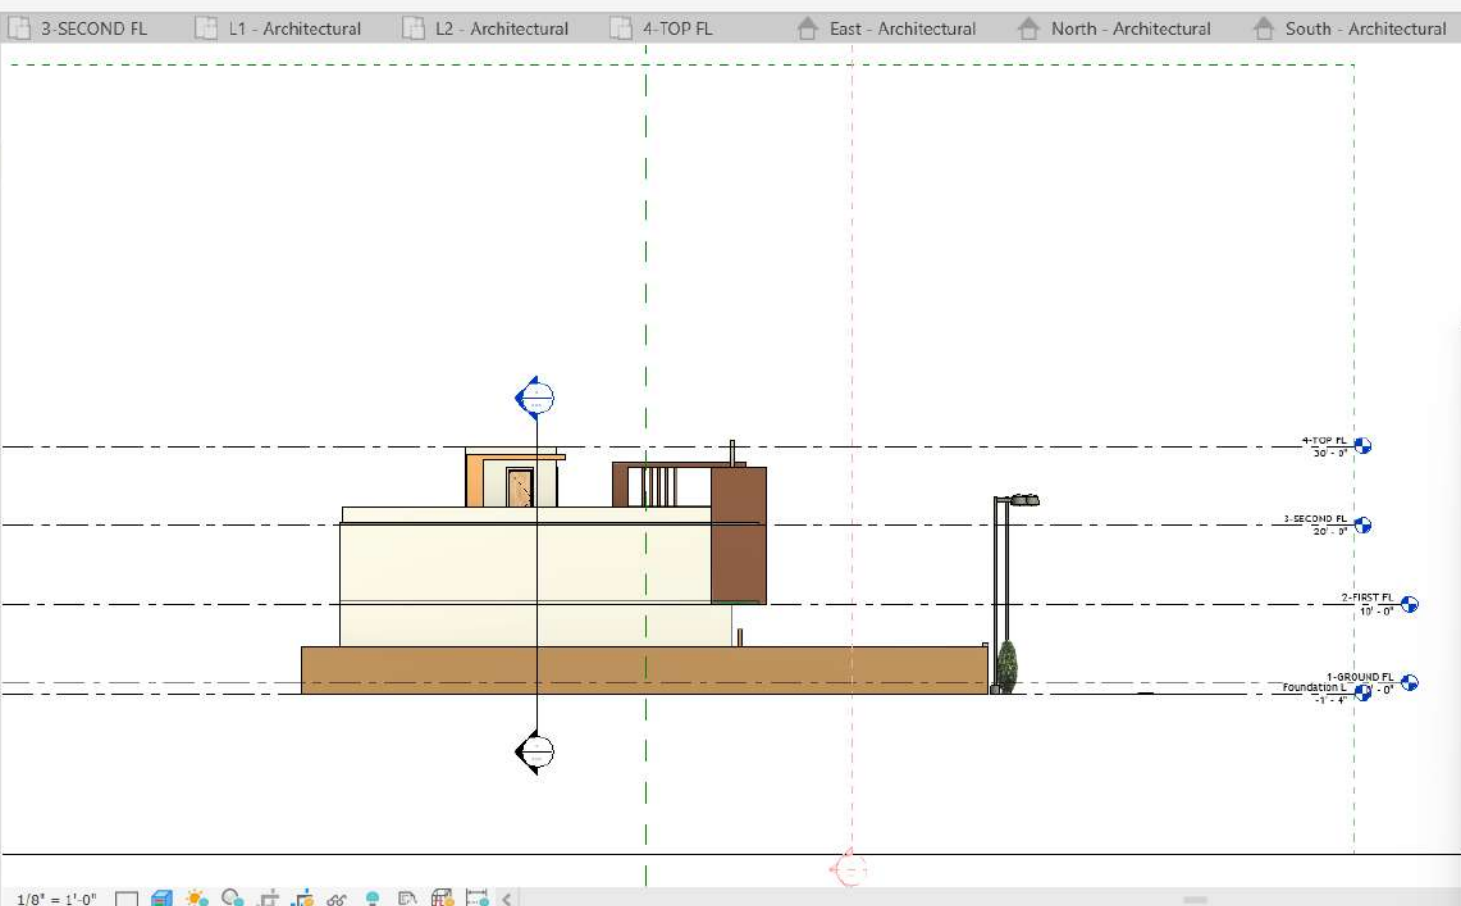

Project Browser - DUPLEX

Search

- L1 - Architectural
- L2 - Architectural
- 3-SECOND FL
- 4-TOP FL
- Floor Plans (Site Plan)
  - Site
- + Ceiling Plans (Architectural Ceiling Plan)
- + 3D Views
- Elevations (Building Elevation)
  - East - Architectural
  - North - Architectural
  - South - Architectural
  - West - Architectural**
- Sections (Building Section)
  - Section 2
- Sections (Working Section)
  - Section 1
- Walkthroughs
  - Walkthrough 1

Click to select, TAB for alternates, CTRL adds, SHIFT unselects.